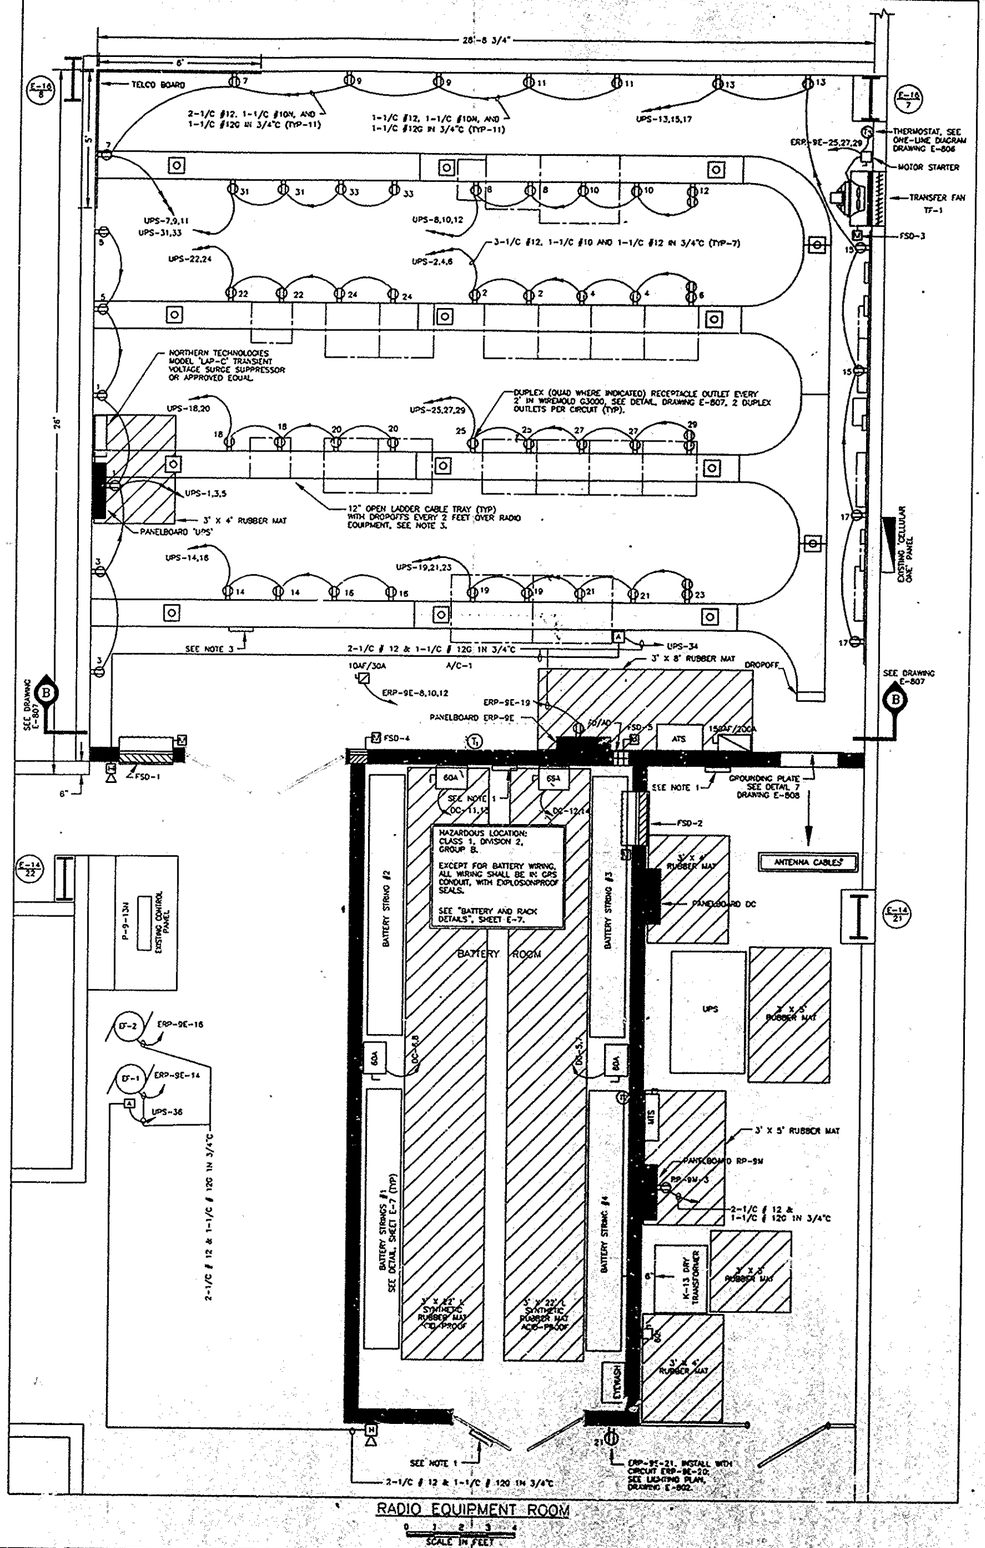

NOTES:

1) 8 1/2" X 11" RED PHENOLIC SIGN WITH 1" HIGH LETTERS: "WARNING: BATTERY ROOM - SMOKING, SPARKS AND FLAME PROHIBITED, EXPOSED LIVE PARTS, 240VDC, AUTHORIZED PERSONNEL ONLY."

2) FOR LEGEND, ABBREVIATIONS, GENERAL NOTES AND CONSTRUCTION STAGING PLAN SEE DRAWING E-601.

3) 3" HIGH RED PHENOLIC SIGN WITH 1" HIGH LETTERS: "WARNING: DO NOT STAND ON CABLE TRAY, DO NOT PAINT CABLE TRAY OR WIRING". INSTALL 10 SIGNS AT VARIOUS HIGHLY VISIBLE LOCATIONS ON CABLE TRAY.

Sheet 100 of 210

THE PORT AUTHORITY OF NY & NJ

STATE OF NEW YORK — JOHN J. SAVIN — 068847 — LICENSED PROFESSIONAL ENGINEER

ORIGINAL SIGNED & SEALED N.Y. P.E. (OR R.A.)

Ram Communications Consultants, Inc.
10 Woodbridge Center Drive
Woodbridge, NJ 07095
(908) 636-6970 fax (908) 636-[illegible]

I HEREBY CERTIFY THAT THIS IS A TRUE AND CORRECT COPY OF ONE OF THE CONTRACT DRAWINGS, CONSTITUTING A PART OF CONTRACT NO. WTC-945.071 IN THE FORM IN WHICH SAID DRAWINGS EXISTED AT THE TIME THE SAID CONTRACT WAS EXECUTED BY THE PARTIES.

1/16/98 Southey & Nolan SPECIFICATION WRITER

4/10/98 P.K. [illegible] ENGINEER OF DESIGN

No.	Date	Revision	Approved

The World Trade Center

Title

STANDBY POWER
5 WORLD TRADE CENTER

COMMUNICATIONS

POWER PLAN
(LOCATED ON 9th FLOOR)

This drawing subject to copyright protection. All inventions, ideas, designs and methods herein are reserved to Port Authority and may not be used except by its written consent.

D.S.	R.M	D.S.
Designed by	Drawn by	Checked by

Date — Scale AS NOTED

Contract Number WTC-945.071 — Drawing Number E-803